Lyme Town Hall

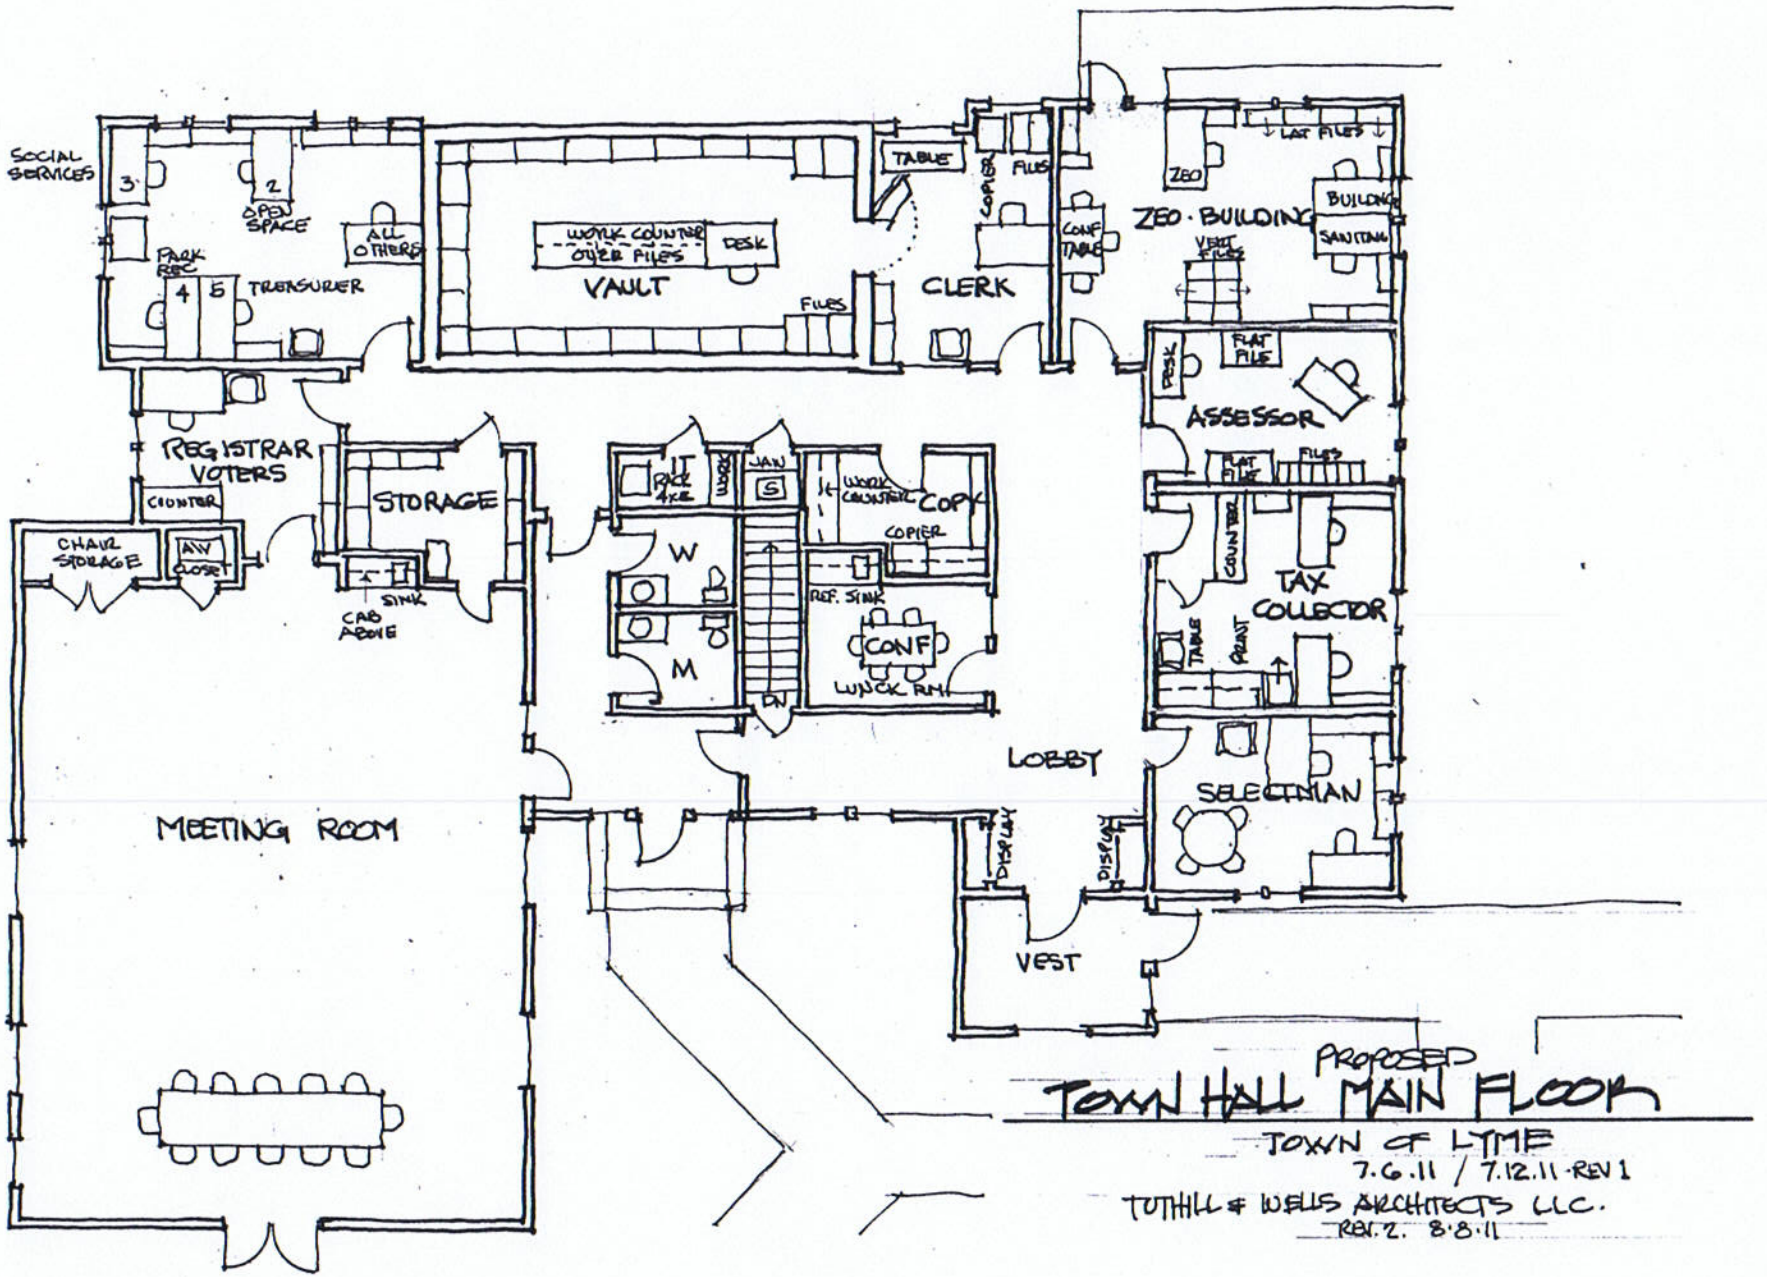

PROPOSED
TOWN HALL MAIN FLOOR

TOWN OF LYME
7.6.11 / 7.12.11 · REV 1

TUTHILL & WELLS ARCHITECTS LLC.
REV. 2. 8.8.11

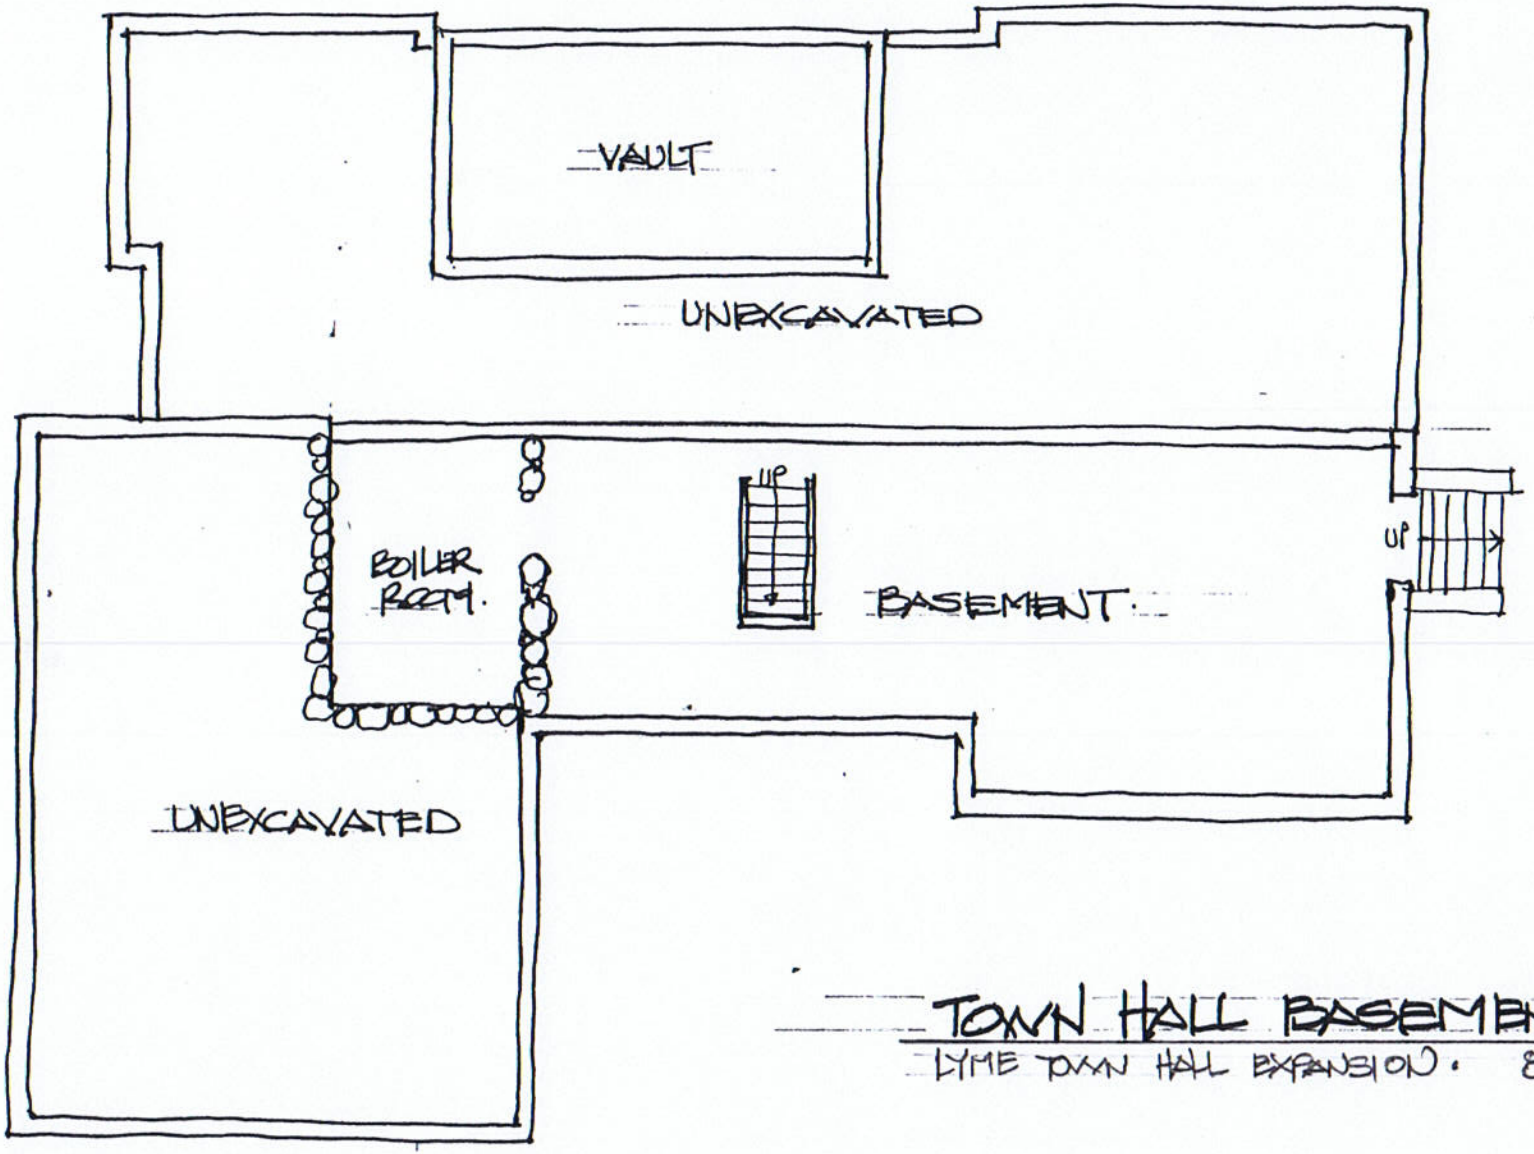

TOWN HALL BASEMENT

LYME TOWN HALL EXPANSION. 8.8.11

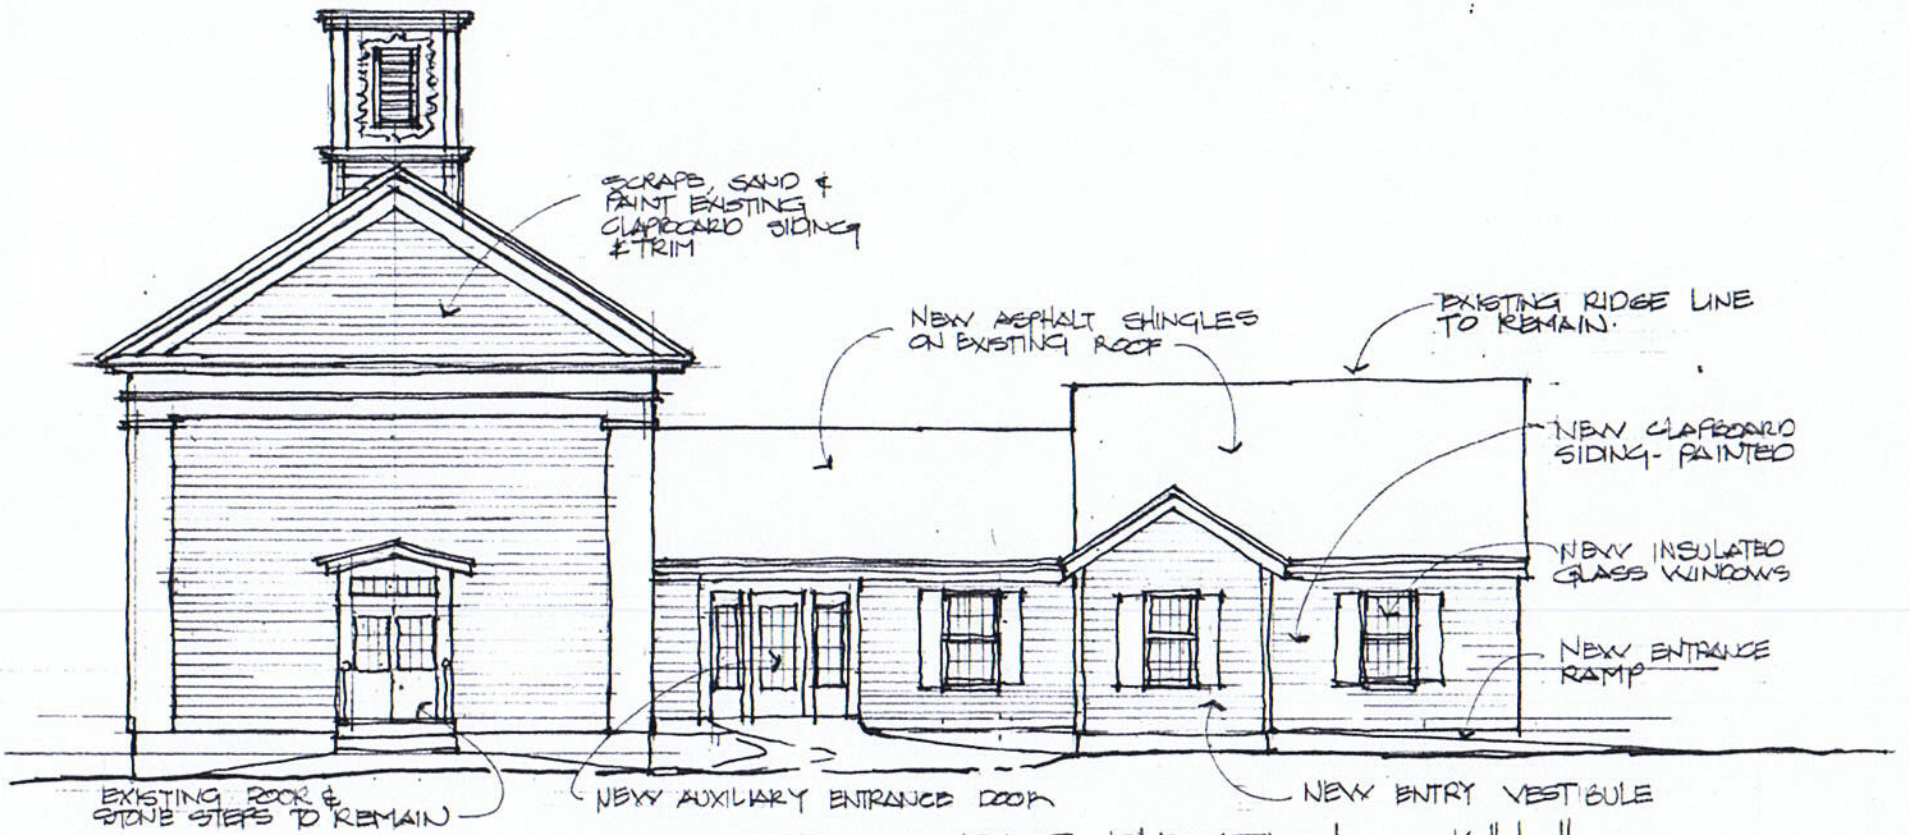

EAST ELEVATION - 1/8"=1'-0"

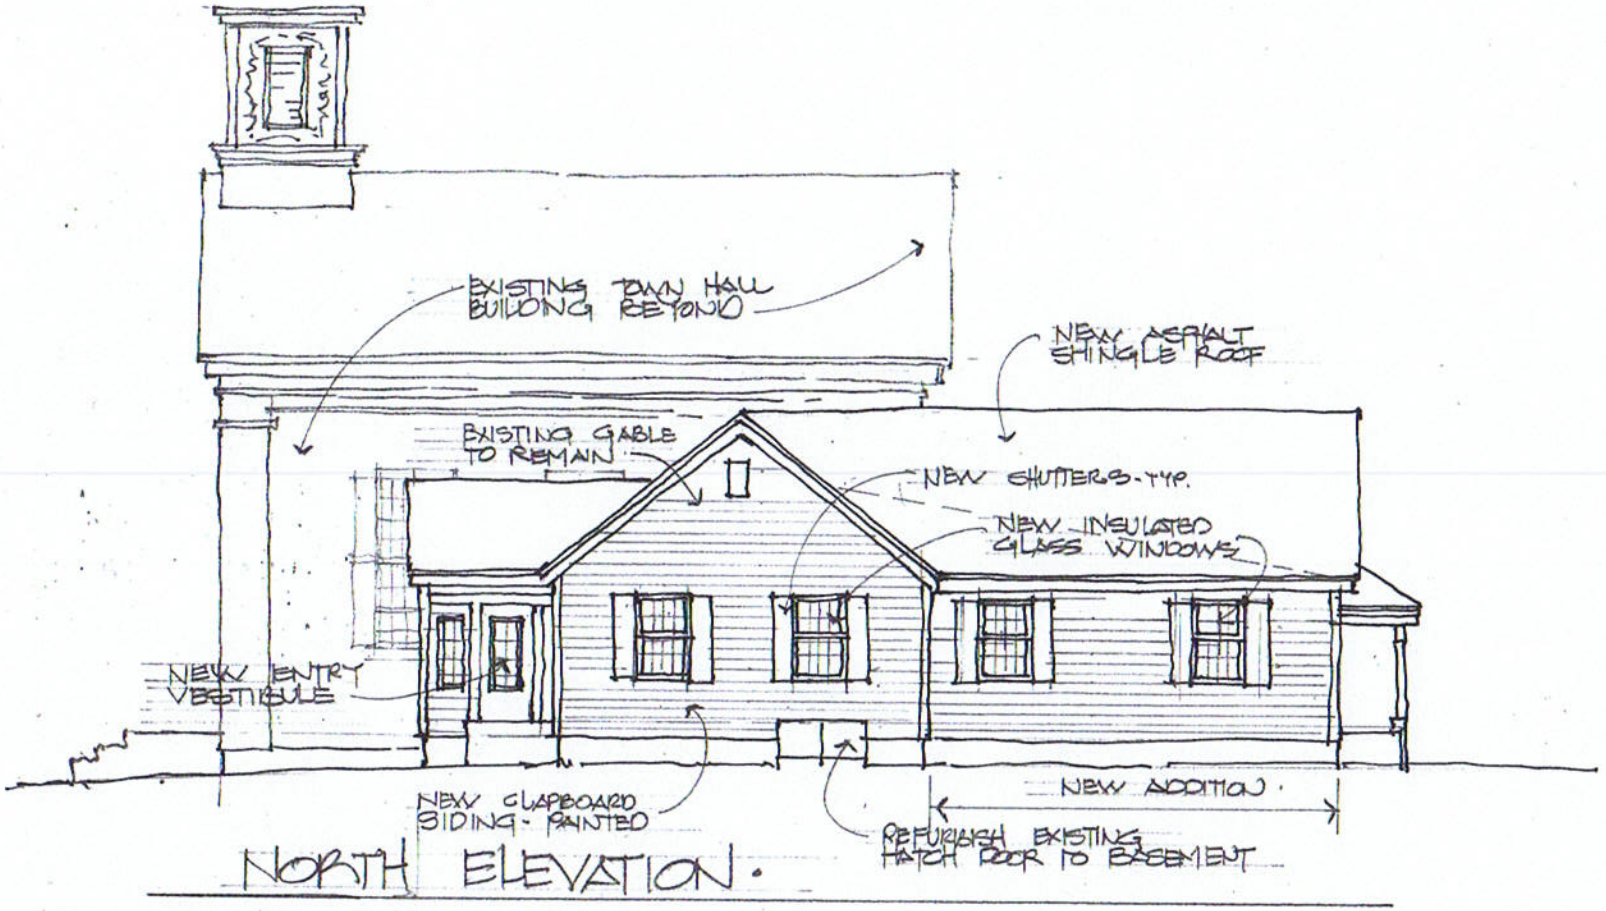

NORTH ELEVATION.

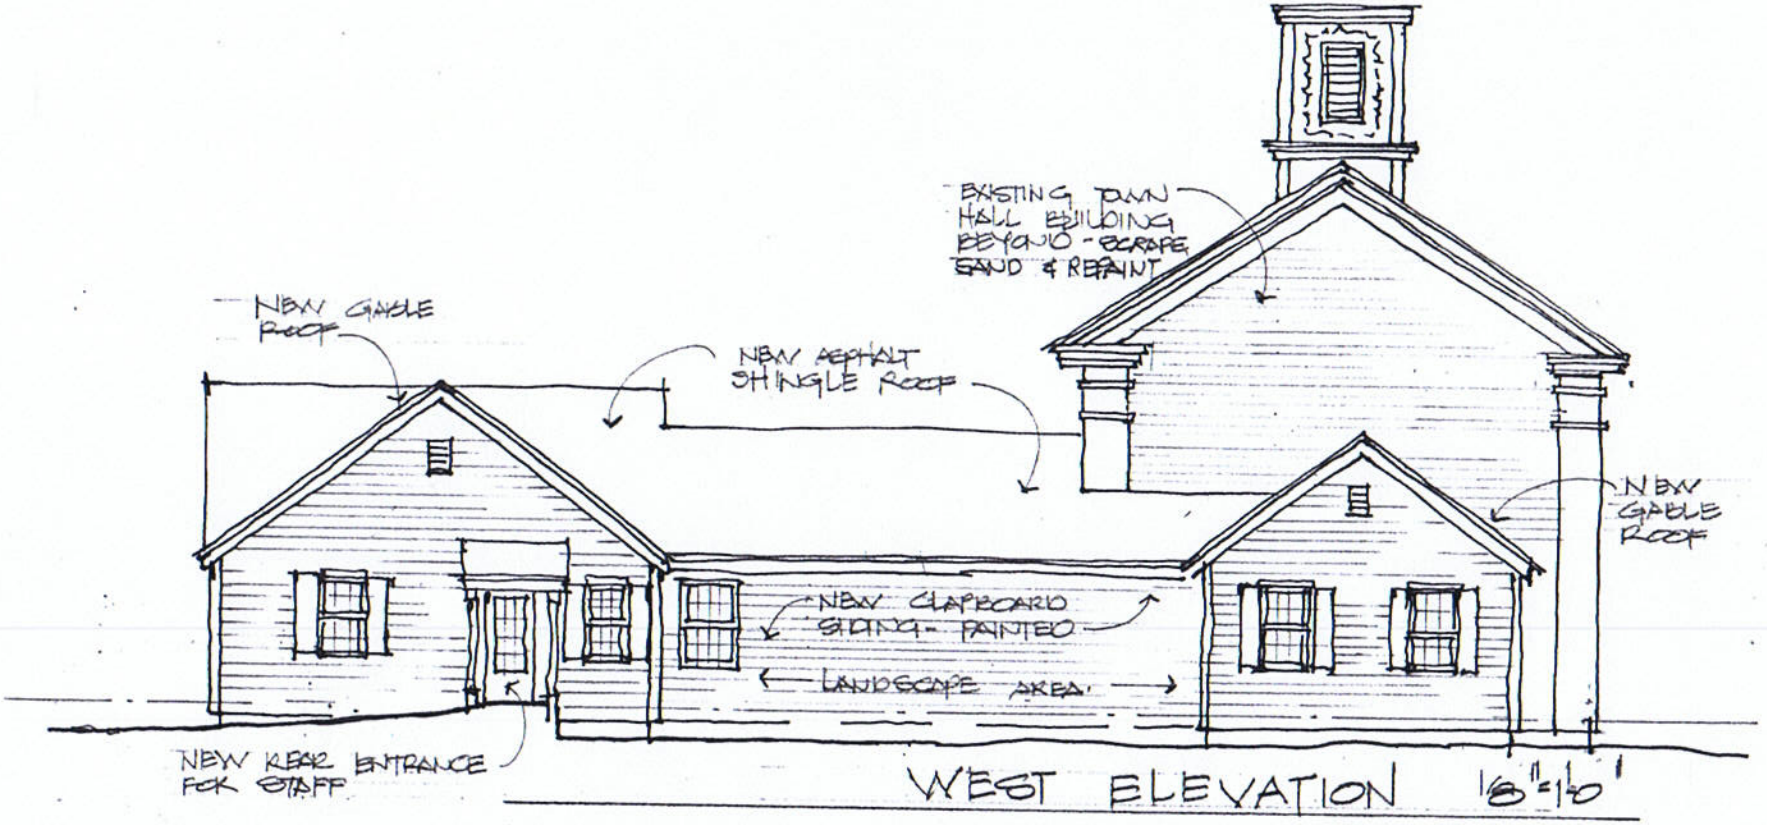
EXISTING TOWN HALL BUILDING BEYOND - SCRAPE SAND & REPAINT
NEW GABLE ROOF
NEW ASPHALT SHINGLE ROOF
NEW GABLE ROOF
NEW CLAPBOARD SIDING - PAINTED
LANDSCAPE AREA
NEW REAR ENTRANCE FOR STAFF
WEST ELEVATION 1/8"=1'0"

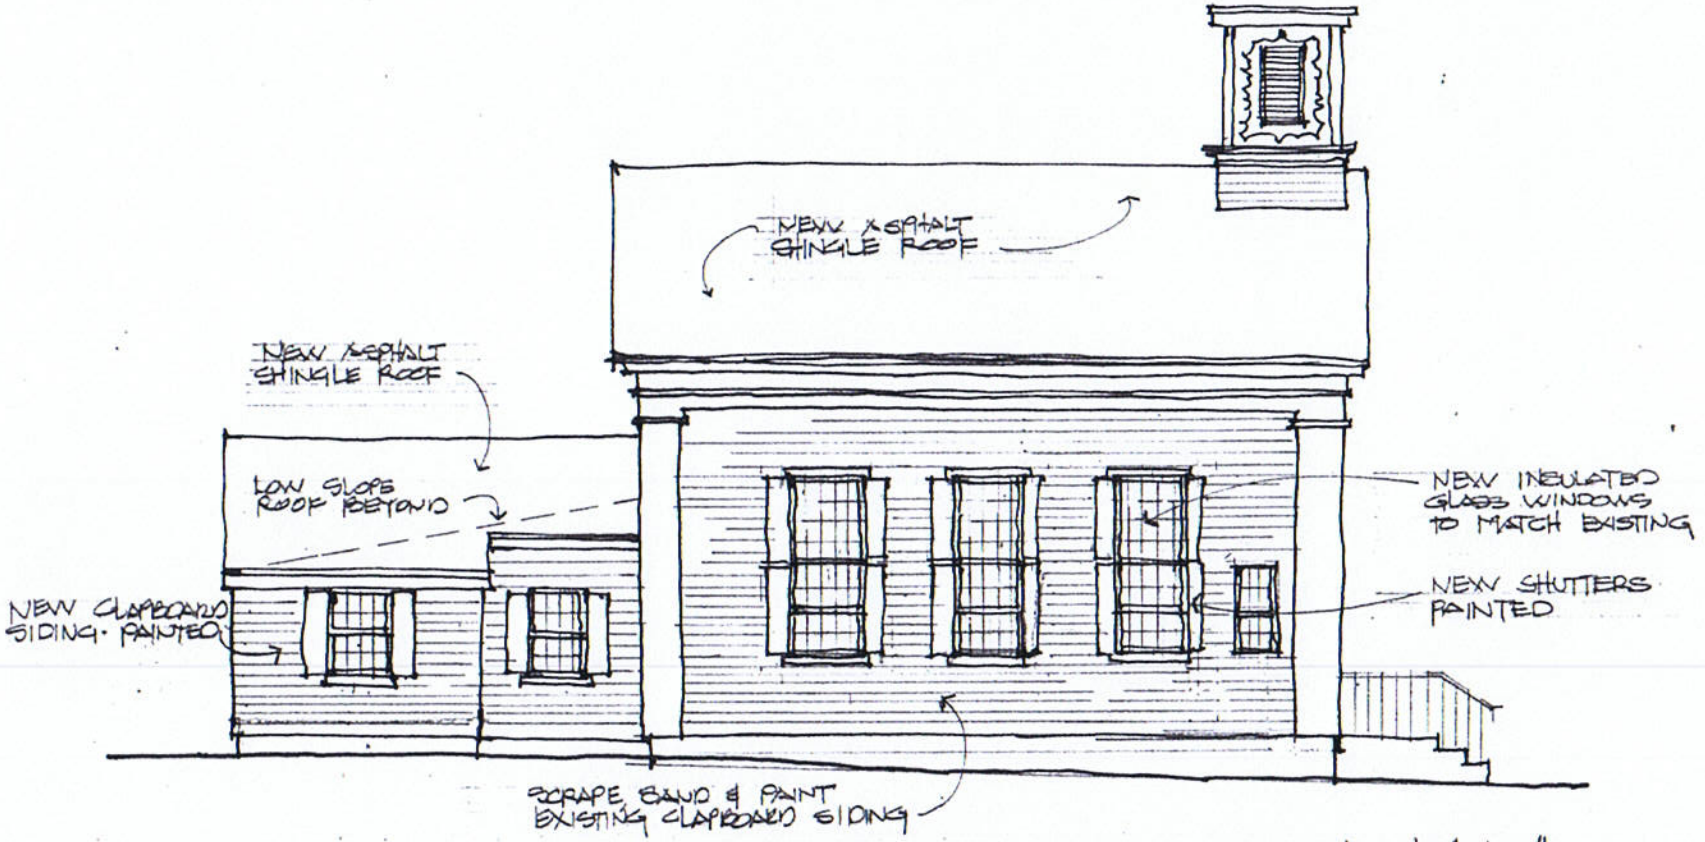

SOUTH ELEVATION 1/8"=1'-0"

LYME PUBLIC LIBRARY

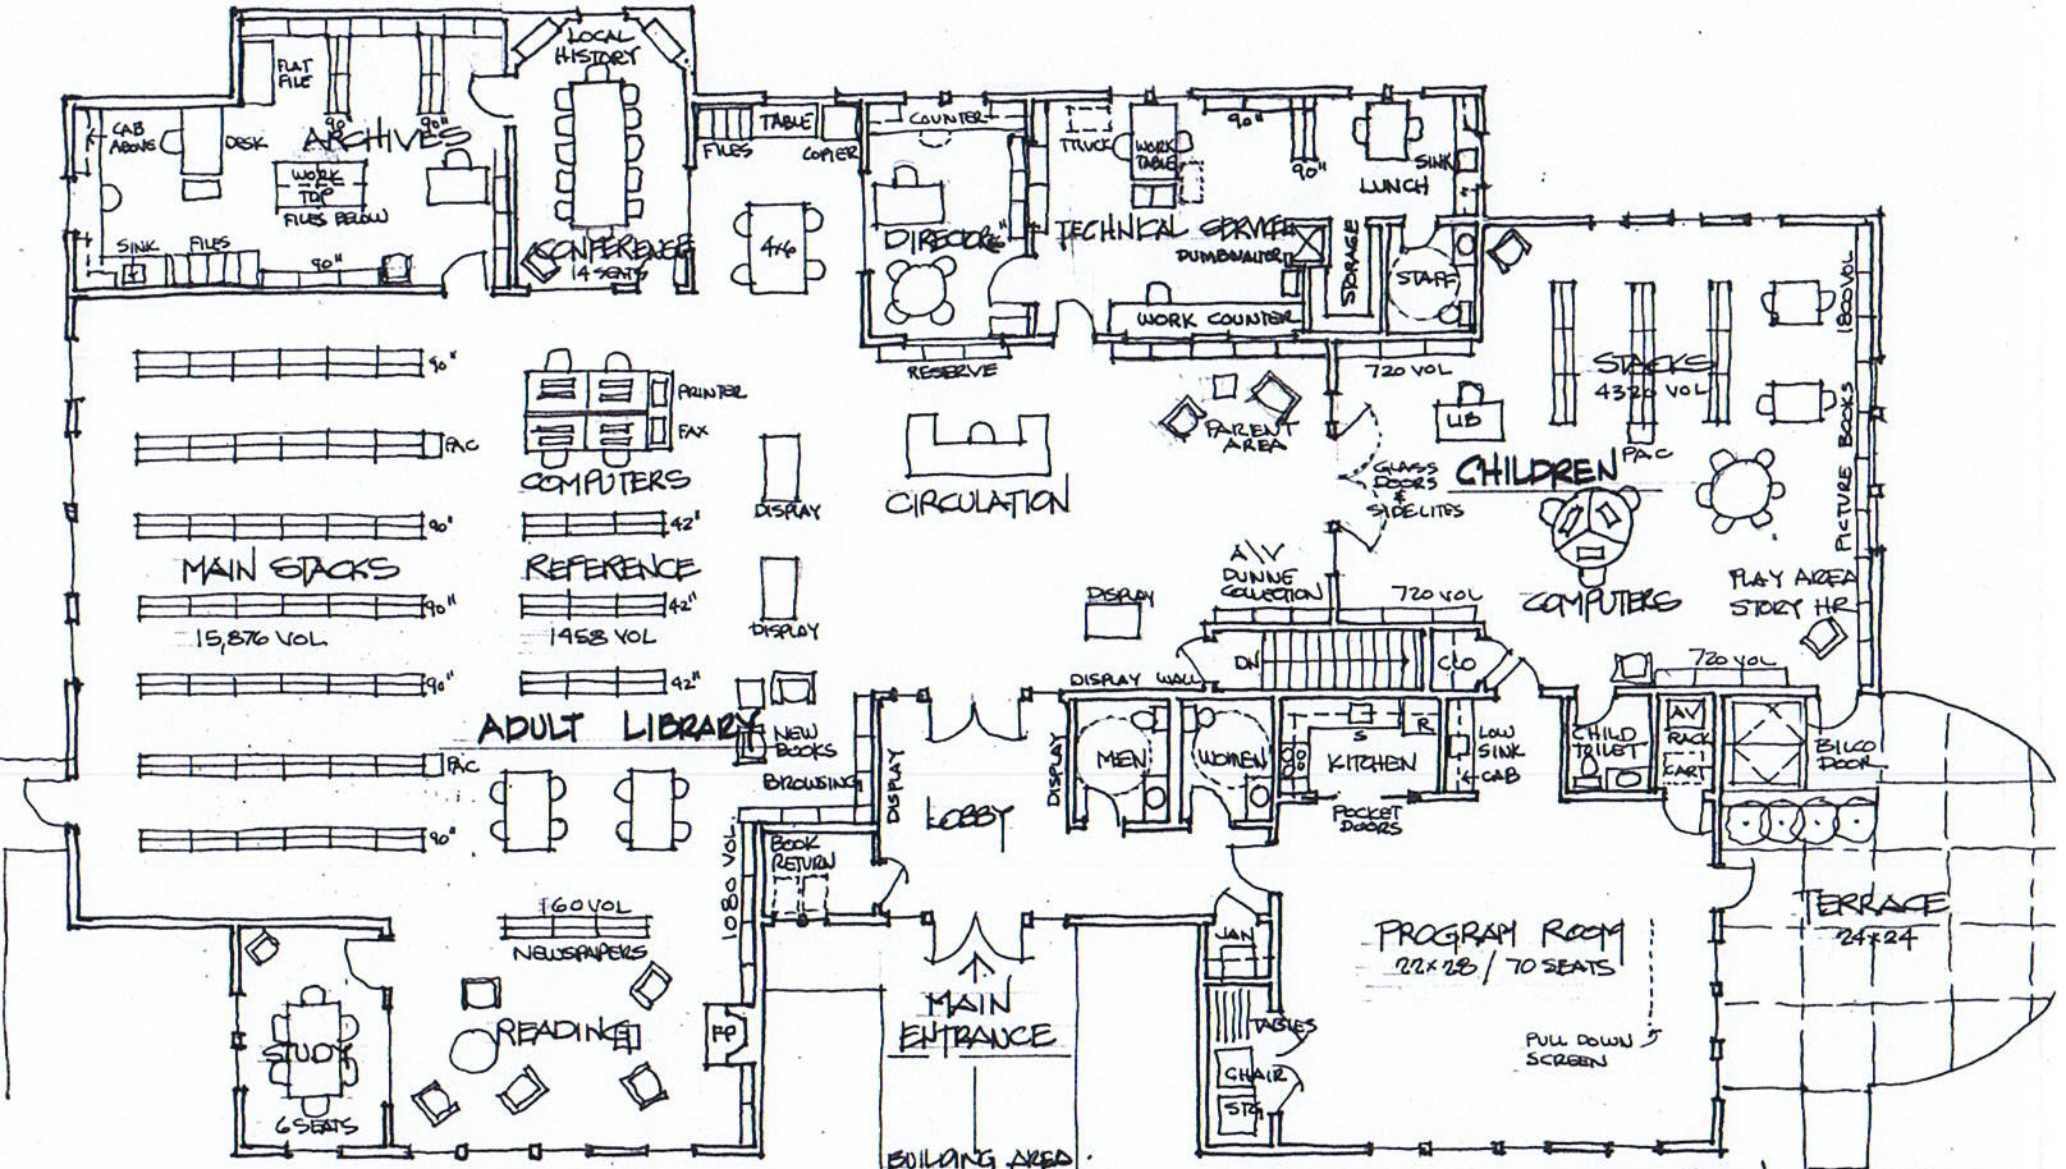

TUTHILL * WELLS ARCHITECTS LLC
42 WOODSIDE KNOLL, AVON, CT

BUILDING AREA

LIBRARY	6,316 SF
ARCHIVES	456 SF
TOTAL	6,772 SF

PROPOSED MAIN FLOOR PLAN
LYME PUBLIC LIBRARY.

6.14.11 REV 1: 7.12.11

1/8" = 1'0"

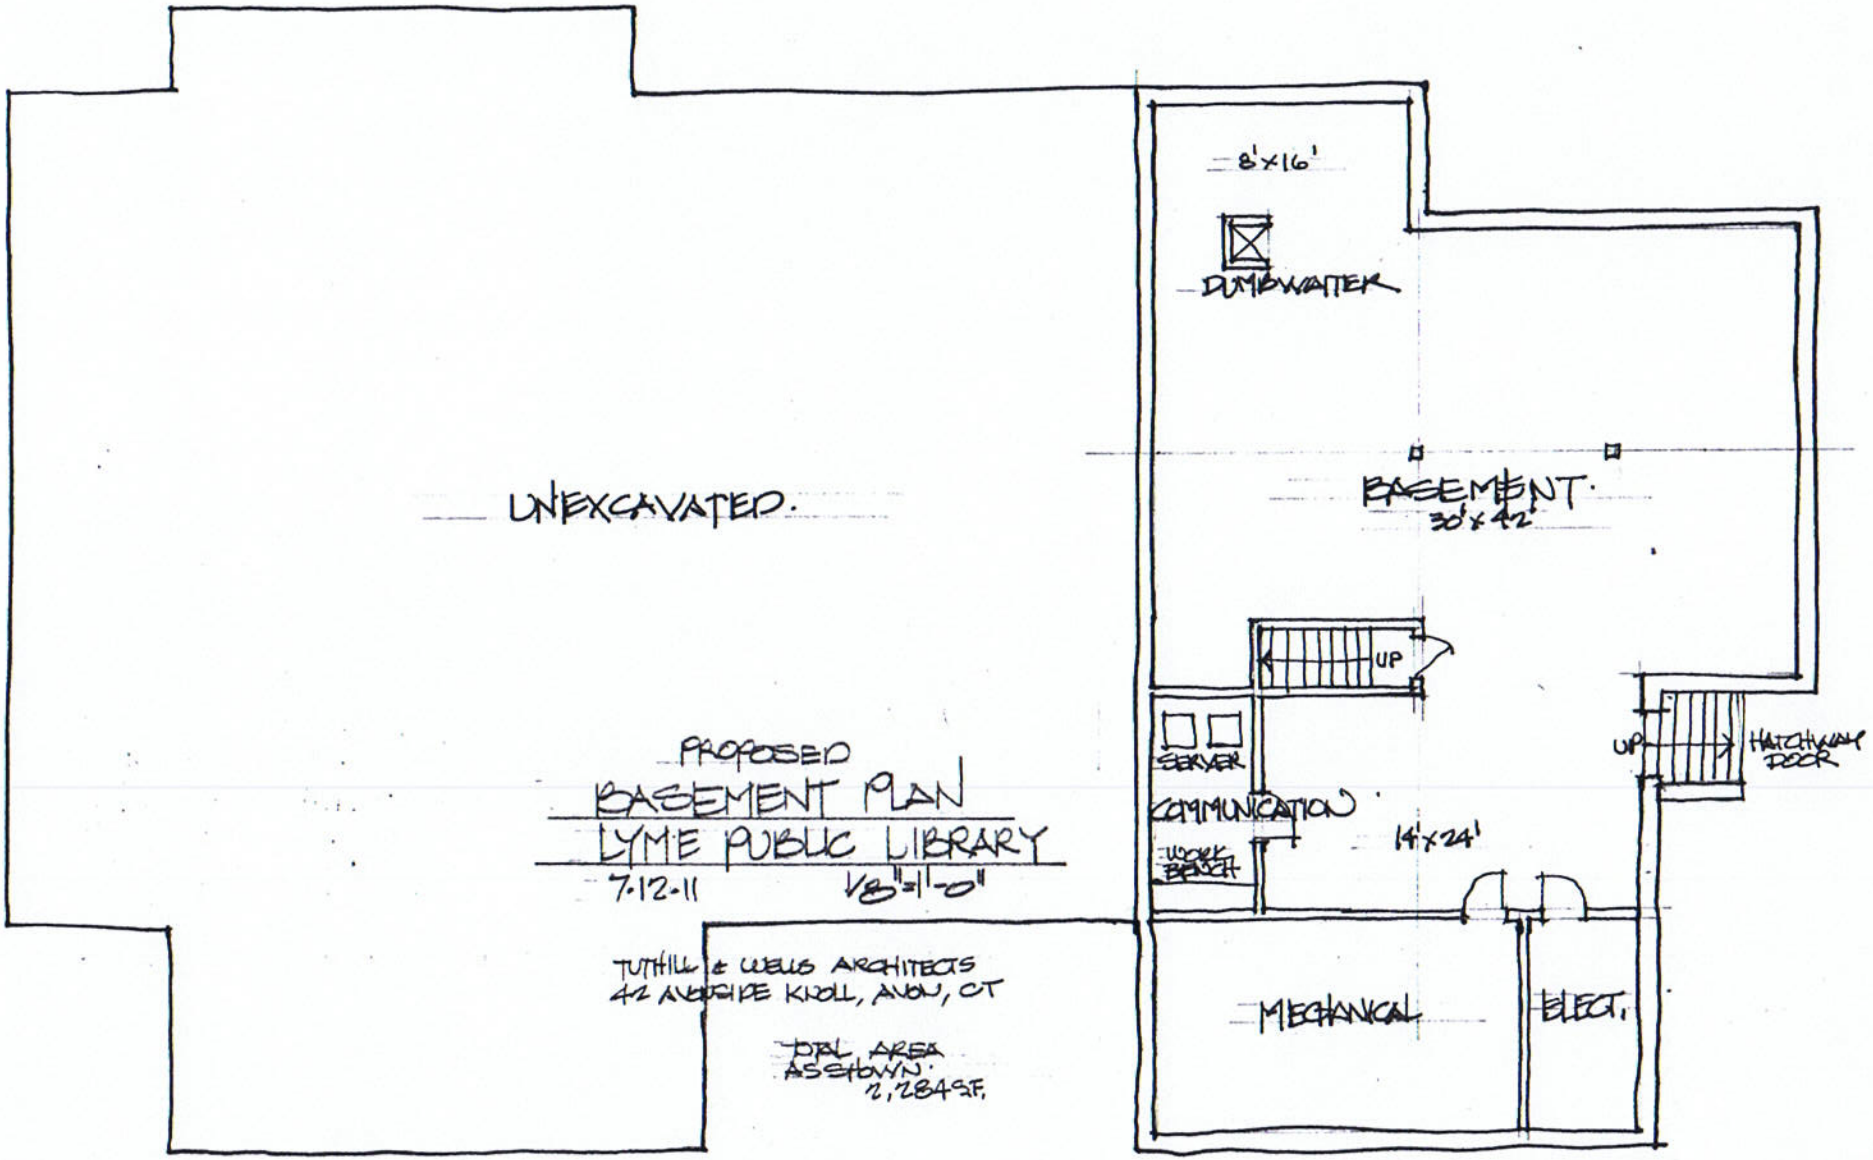
8'x16'
DUMBWAITER
UNEXCAVATED.
BASEMENT.
30'x42'
UP
SERVER
COMMUNICATION
WORK BENCH
14'x24'
UP
HATCHWAY DOOR
MECHANICAL
ELECT.
PROPOSED
BASEMENT PLAN
LYME PUBLIC LIBRARY
7-12-11
1/8"=1'-0"
TUTHILL & WELLS ARCHITECTS
42 AVONSIDE KNOLL, AVON, CT
TOTAL AREA
AS SHOWN.
2,284 S.F.

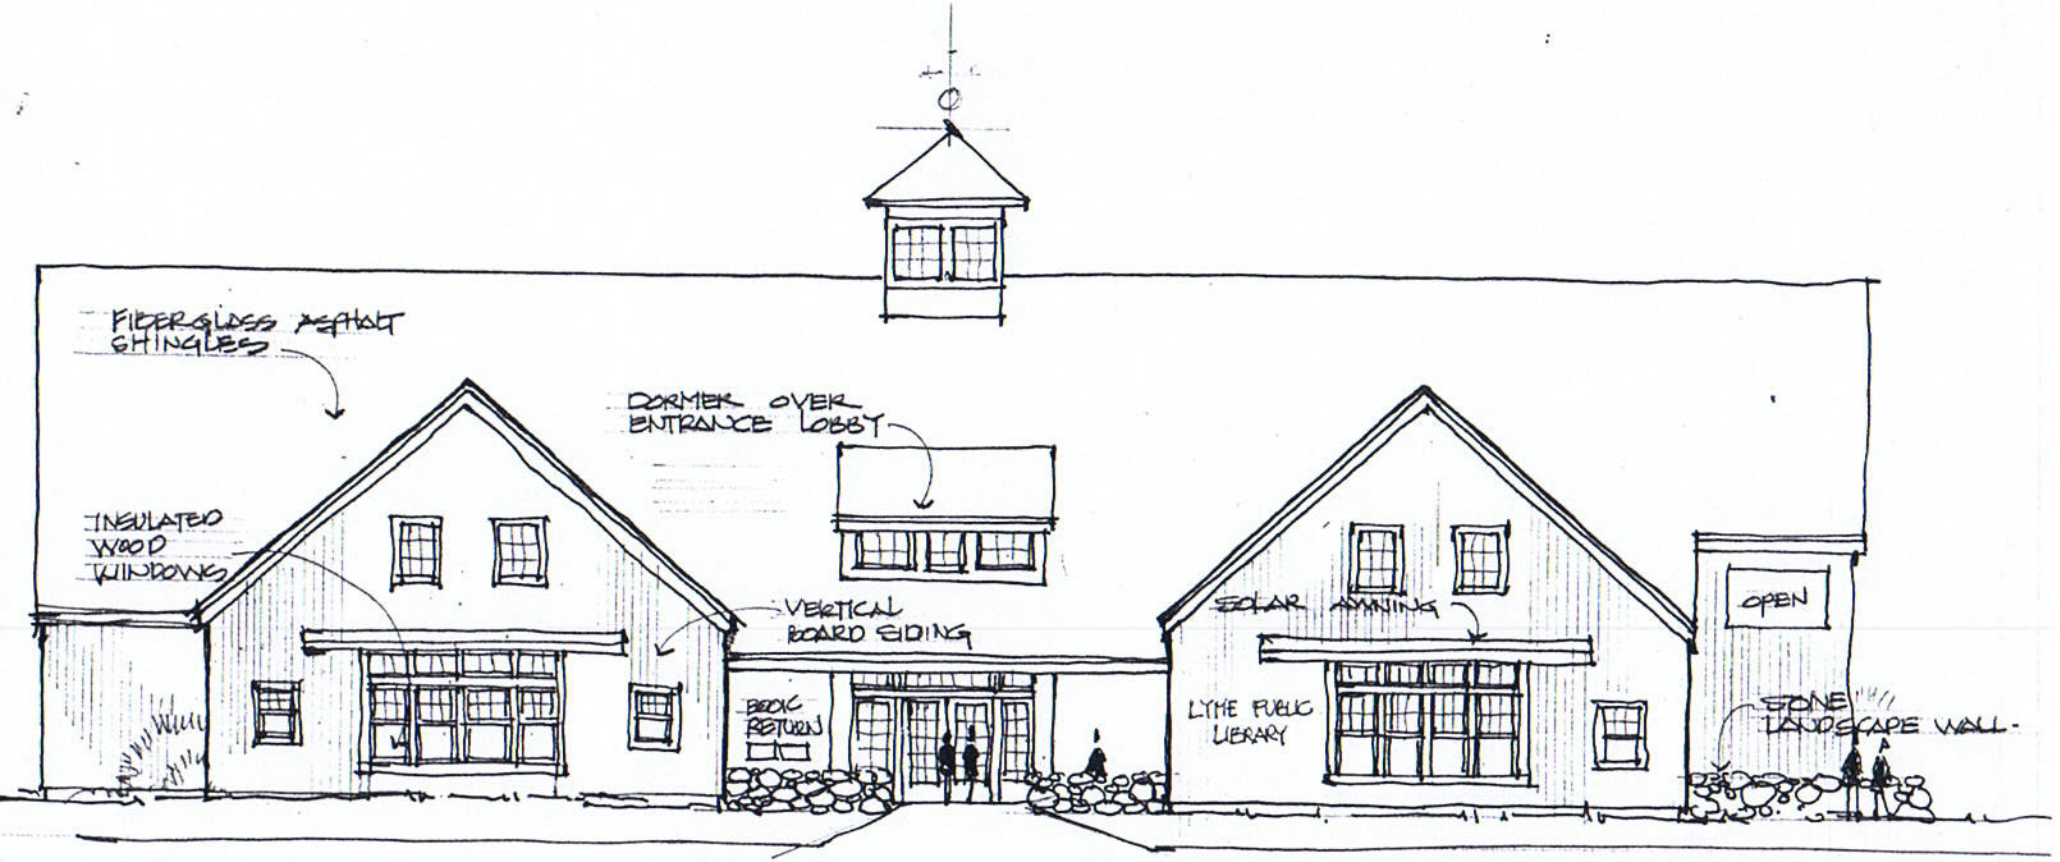

SOUTH ELEVATION - ENTRANCE
6-14-11 1/8" = 1'-0"

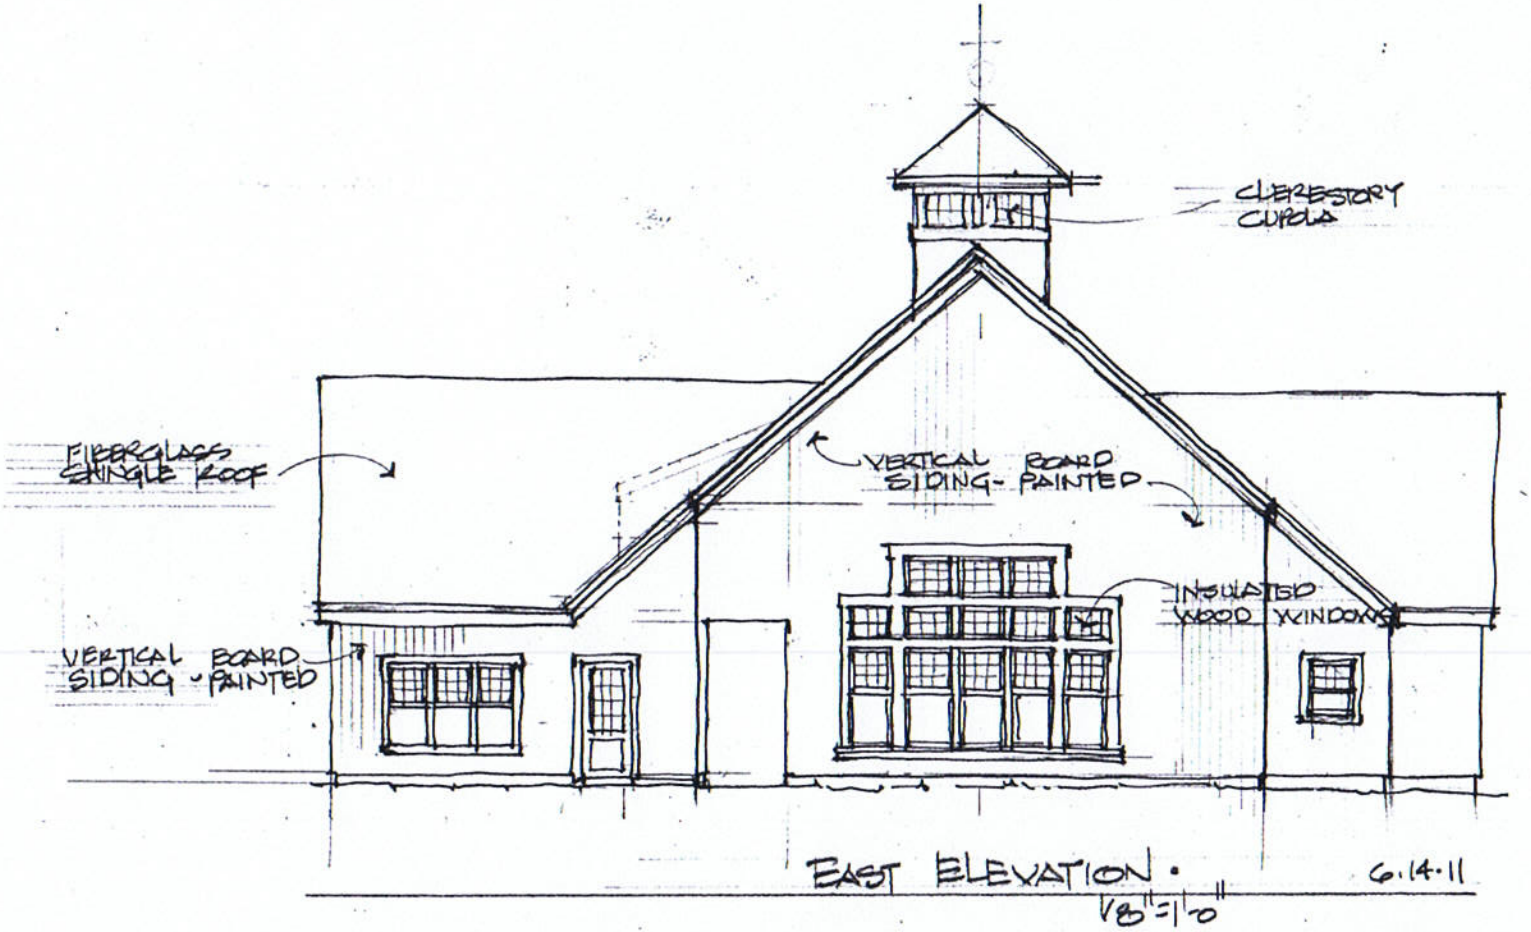
CLERESTORY CUPOLA
FIBERGLASS SHINGLE ROOF
VERTICAL BOARD SIDING - PAINTED
INSULATED WOOD WINDOWS
VERTICAL BOARD SIDING - PAINTED
EAST ELEVATION.
1/8"=1'-0"
6.14.11